

THE PORT AUTHORITY
OF NY & NJ



ORIGINAL SIGNED & SEALED BY
N.Y. P.E. (OR R.A.)

**Joseph R. Loring
& Associates, Inc.**
consulting engineers

One Pennsylvania Plaza
New York, New York 10001-2298
Tel: (212) 512-7400, Fax: (212) 512-7382

THE OFFICE OF
**DAVID
ELIOT
LEBOWITZ**
P.E.

ARCHITECTS - PLANNERS
IN THE FORM IN WHICH SAID DRAWINGS EXISTED AT
THE TIME THIS SAID CONTRACT WAS EXECUTED BY
THE PARTIES.

**LESLIE E ROBERTSON
ASSOCIATES, R.L.L.P.**

CONSULTING STRUCTURAL ENGINEERS
20 EAST 47TH STREET
NEW YORK, NY 10017-2402
TEL: (212) 697-8000 FAX: (212) 697-8002

THESEY CERTIFY THAT THIS IS A TRUE AND CORRECT
COPY OF ONE OF THE CONTRACT DRAWINGS CON-
STITUTING A PART OF CONTRACT NO. **WTC-845.071**
IN THE FORM IN WHICH SAID DRAWINGS EXISTED AT
THE TIME THIS SAID CONTRACT WAS EXECUTED BY
THE PARTIES.

DATE **11/16/97** *Sebastian A. Aulman*
SPEC. WRITER
DATE **11/16/97** *P.L. Juergens*
ENGINEER OF DESIGN

12/12/99 GENERAL REVISIONS
11/17/97 ISSUED FOR BID

No.	Date	Revision	Approved
1	11/17/97	ISSUED FOR BID	

**The
World
Trade
Center**

Title
**STANDBY POWER
5 WORLD TRADE CENTER**


**ARCHITECTURAL
2 WTC PRIMARY
FEEDERS, RISERS, PLANS
RACEWAYS & DETAILS**

This drawing subject to conditions in contract.
All inventions, ideas, designs and methods
herein are reserved to Port Authority and
may not be used without its written consent.


C.S. M.D.
Designed by Drawn by JRL Job No.

Date 11/17/97 Scale AS SHOWN


Contract Number **WTC-845.071** Drawing Number **A5-01**

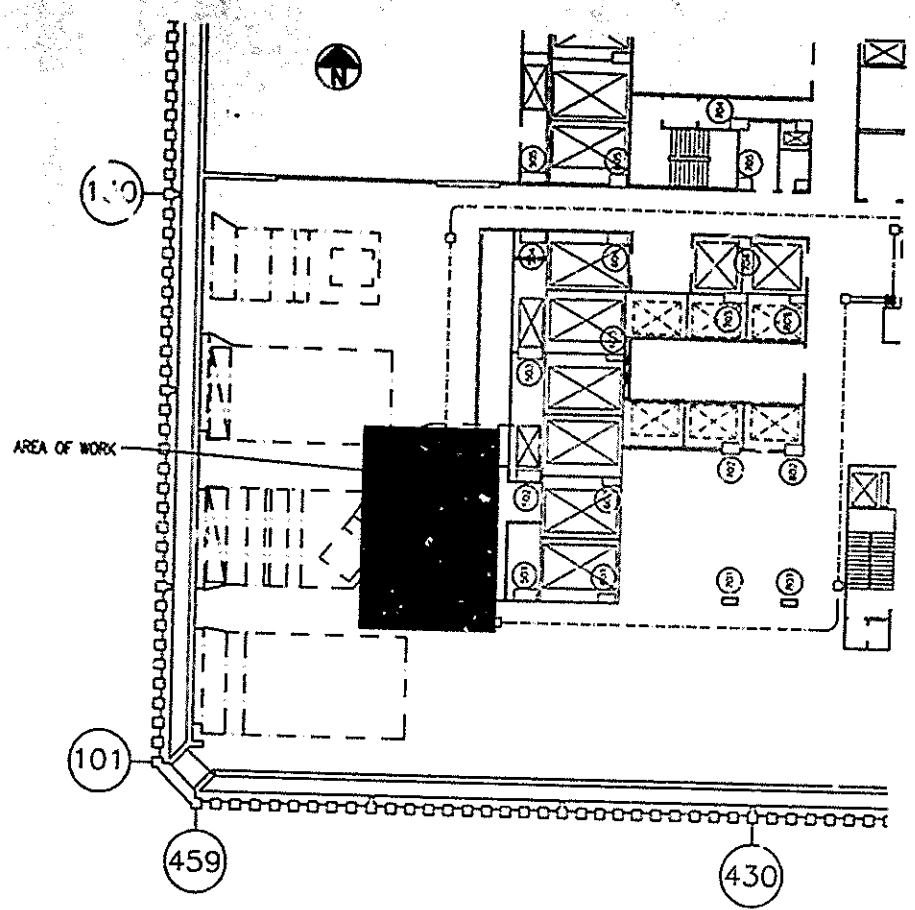


1 KEY PLAN @ 41ST FLOOR
N.T.S.

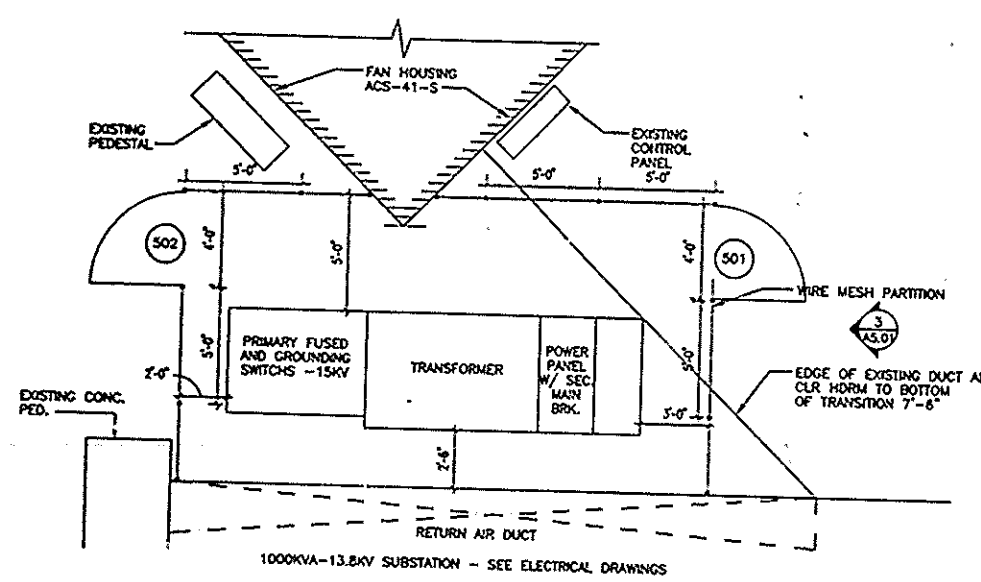


2 PART PLAN 41ST FLOOR @ SUBSTATION

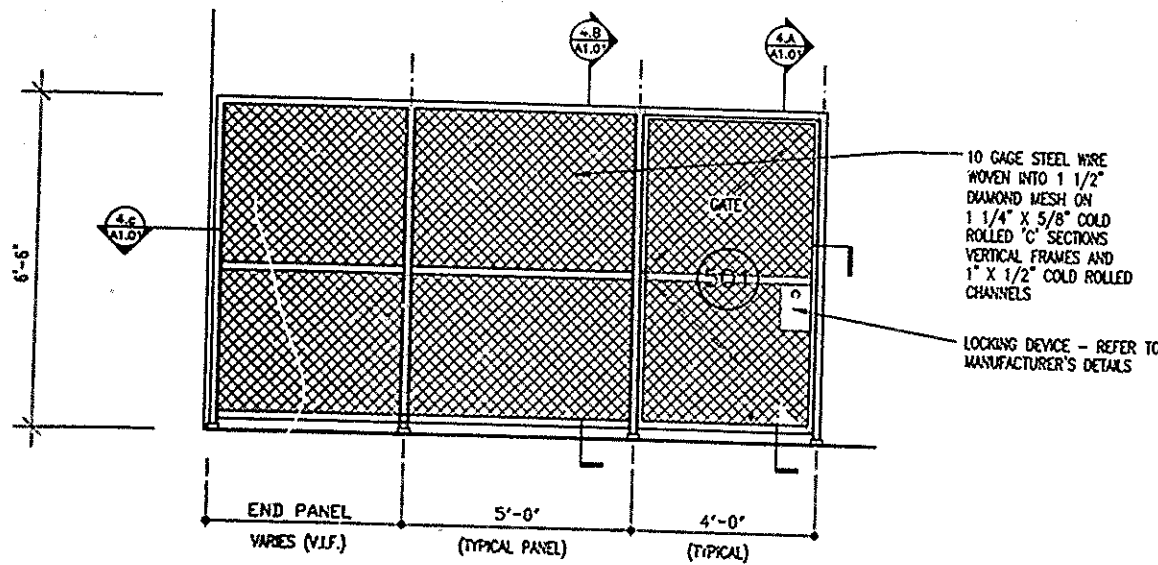


3 ELEVATION

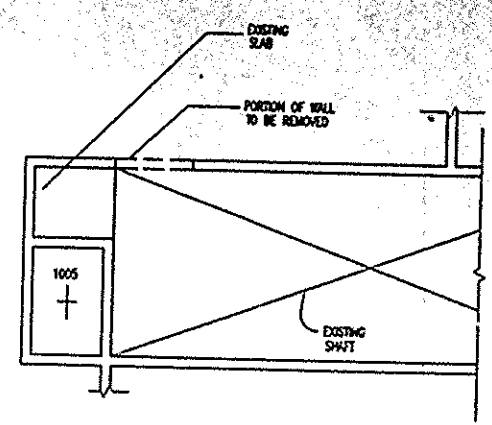


4 PART PLAN REMOVAL
@ 78TH FLOOR

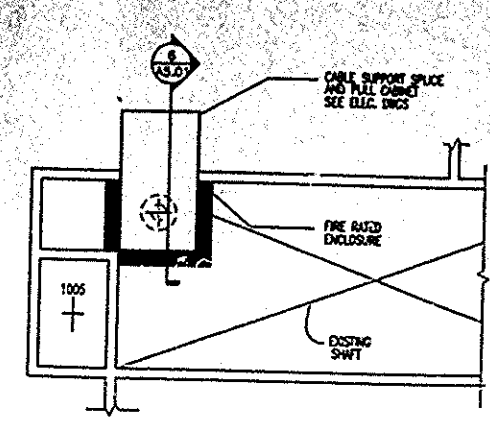

5 PART PLAN CONSTRUCTION
@ 78TH FLOOR

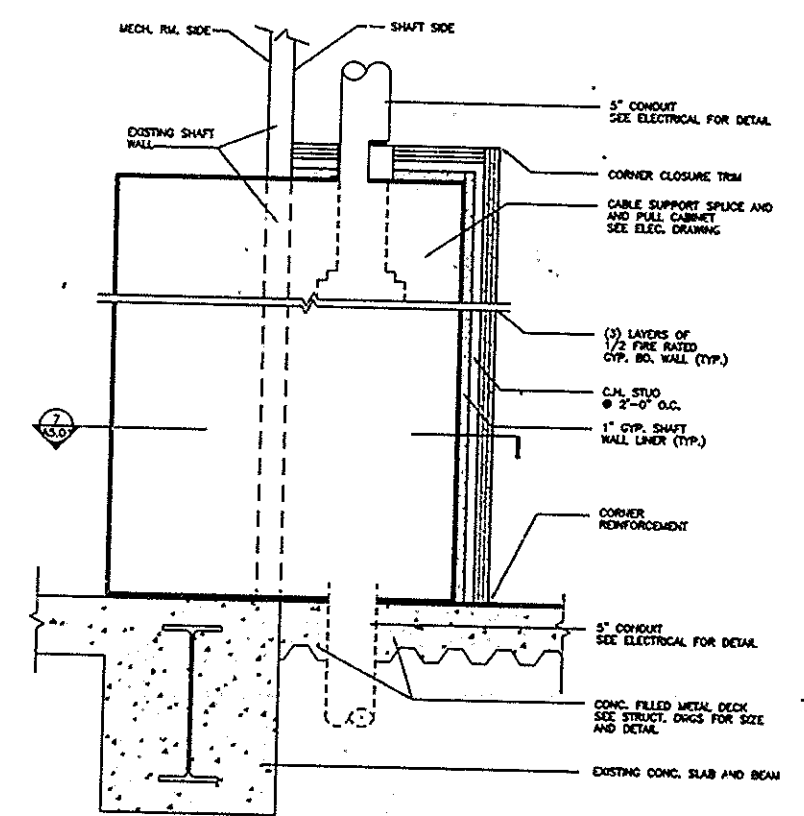

6 SECTIONAL DETAIL

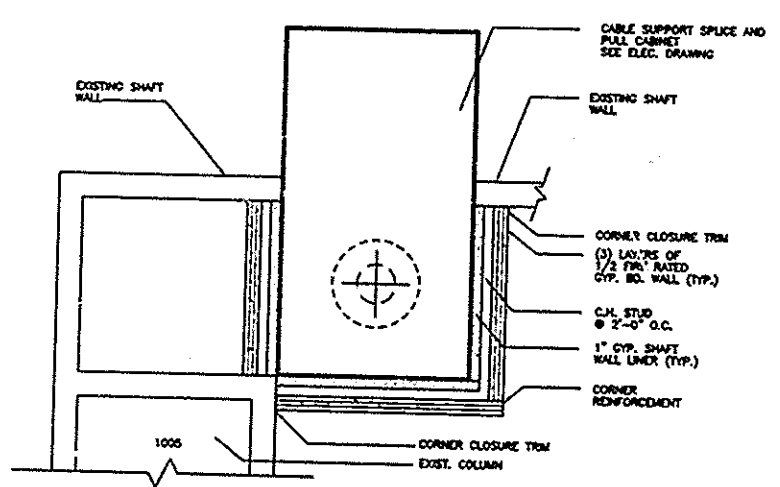

7 SECTIONAL PLAN DETAIL

